Declaratory Resolution

No 233

Opening Koenig Street from

Roderick Street to the alley north

Plat approved March 21st 1912

Resolution adopted March 21st 1912

Confirmed April 18th 1912

Assessment Roll approved Sept. 26th 1912

Ass't Roll confirmed Oct. 28th 1912

DECLARATORY RESOLUTION NO. 233--1912

For the Opening and Extending of Koenig Street from Colerick Street to the alley North of Colerick Street.

Resolved by the Board of Public Works of the City of Fort Wayne, Indiana, that it is desired and deemed necessary to open and extend Koenig Street in the City of Fort Wayne, County of Allen and State of Indiana, from Colerick Street to the alley North of Colerick Street. Said opening and extending to be made by condemning and appropriating for street purposes Lot No. 8 of John H. Vesey's 2nd Addition situated in the North West ¼, Section 13, Township 30, North Range 12, East.

All as shown by a plan of such proposed opening and extending of Koenig Street as above described now on file in the office of the Department of Public Works of said City.

The property which may be injuriously or beneficially affected by the opening and extending of Koenig Street as above described is described as all lots and lands not occupied by streets or alleys lying south of the alley South of Leith Street, West of the alley West of Hanna Street, North of the South line of Freistroffer's Addition and East of the alley East of Warsaw Street.

Adopted this 21st day of March, 1912.

Frank T Bond

[illegible]

BOARD OF PUBLIC WORKS

Attest:

H. W. Becker

Clerk

PLAN OF THE PROPOSED OPENING
OF KOENIG ST. FROM COLERICK ST. TO 1ST. ALLEY NORTH

Dec. Rec. 233
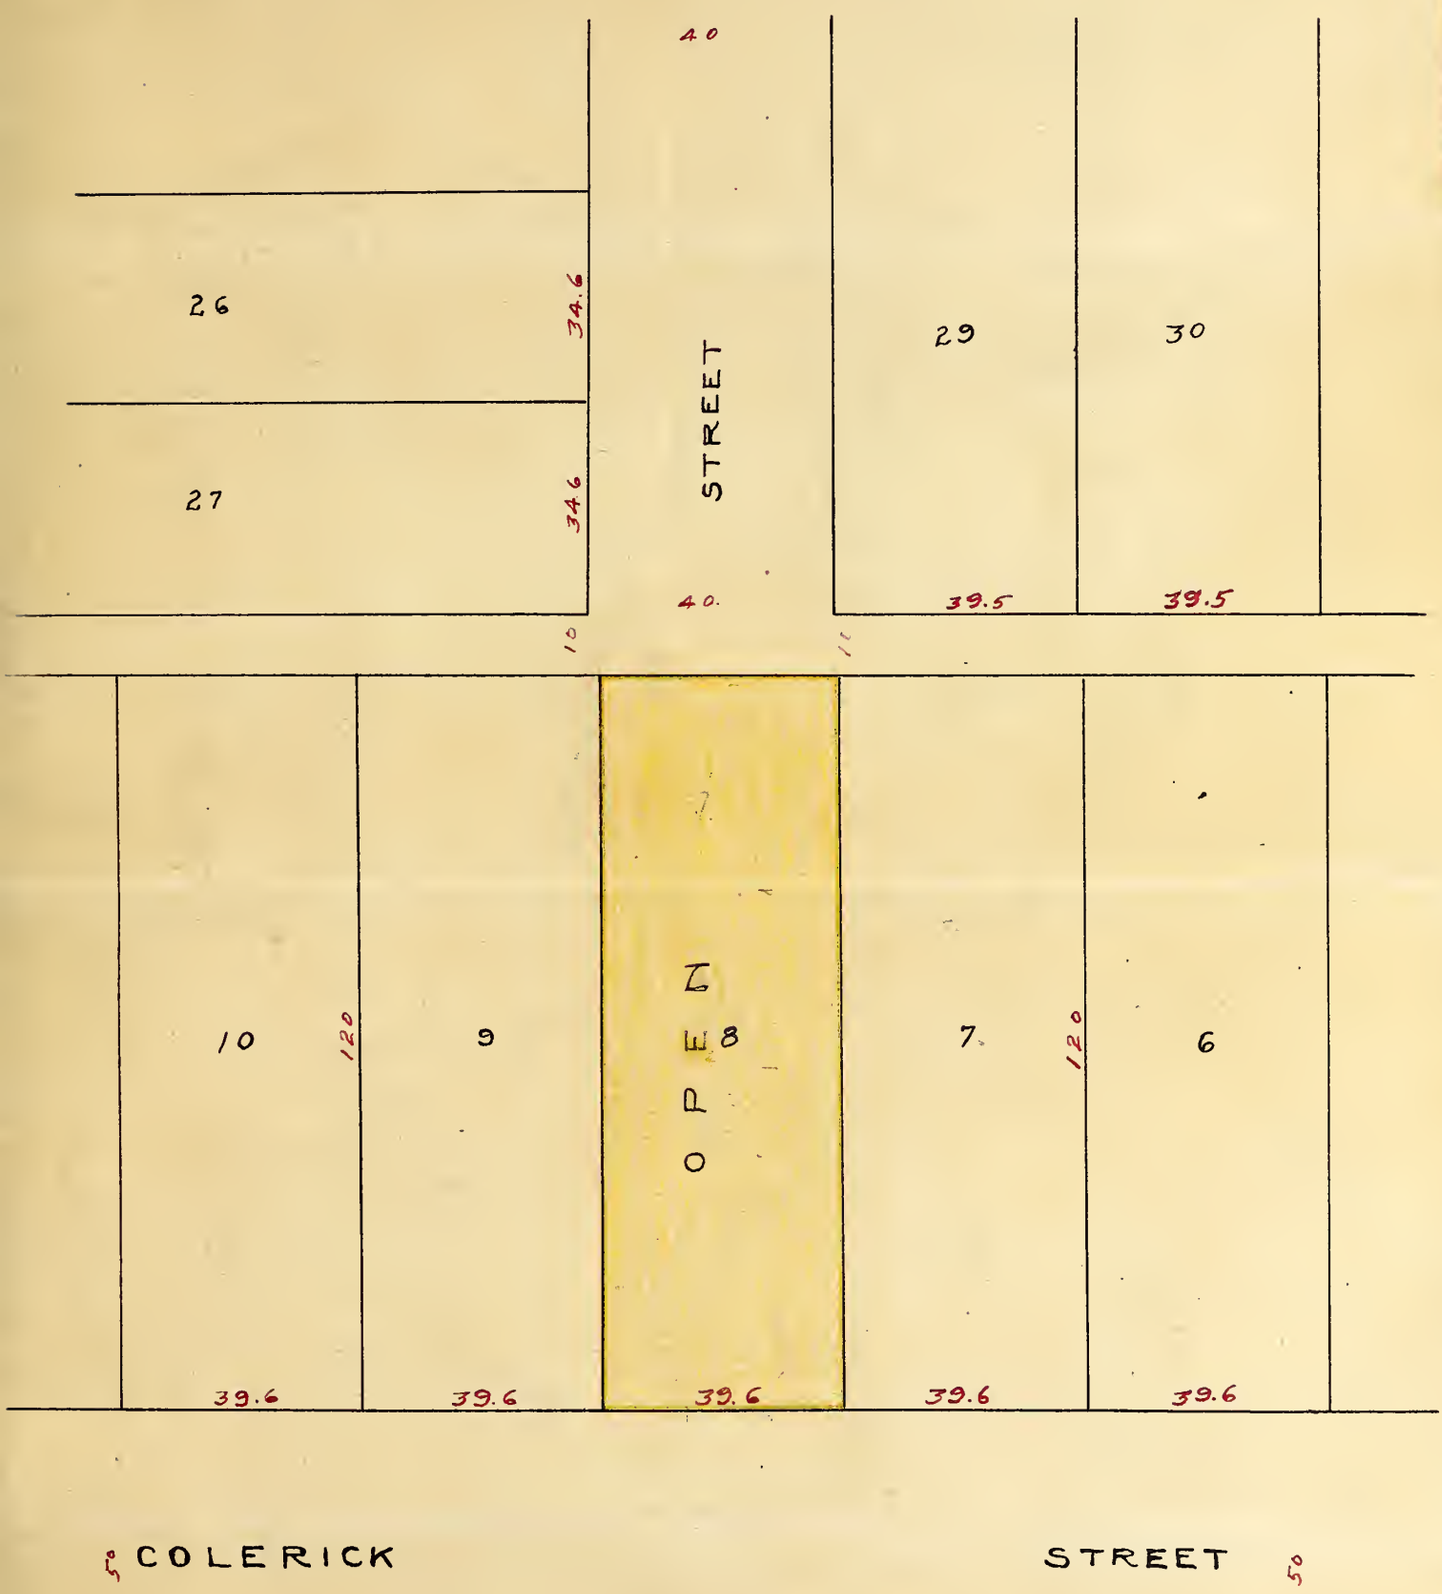
SCALE 1" = 30'-0"